


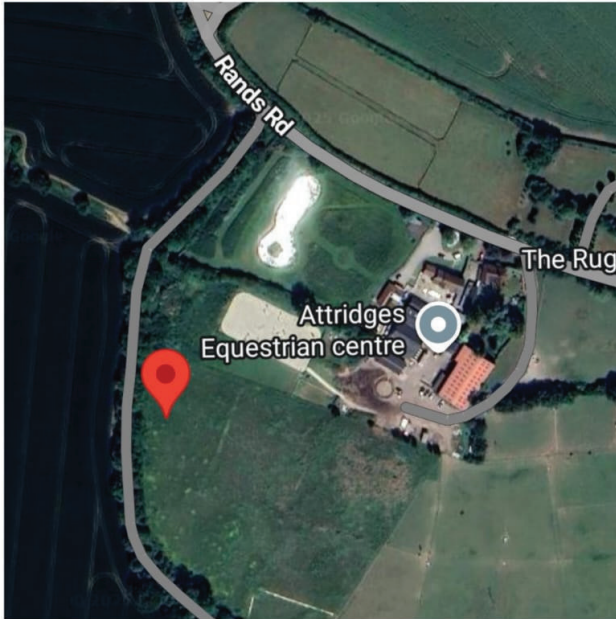

Greenbelt Agriculture Land.

£5000 for 100 m2

£6000 for 200 m2

£7000 for 300 m2

£8000 for 400 m2

Suitable for residential or commercial
subject to the necessary consents.

Google Drop pin.



https://maps.app.goo.gl/bvoVfooNVz497C1h7?g_st=awb



07826313818



info@tributeland.co.uk



TRIBUTE LAND



www.tributeland.co.uk










0 10 20 30 40 50 100
METRES
PLAN AREAS IN SQUARE METRES. PLOTS SHOWN ARE FOR ILLUSTRATION ONLY
Ordinance Survey (c) Crown Copyright 2025. All rights reserved. Licence number 100022432

LOCATION DUNMOW RANDS ROAD			TITLE PLOTS SITE PLAN		
SCALE 1:1250 (A3)		DRAWING No MPD10X25			
DATE OCT 2025		DRAWN GR			
REVISED *		SURVEYED *			

KEY:
RED
ORANGE
YELLOW
GREEN
MAGENTA



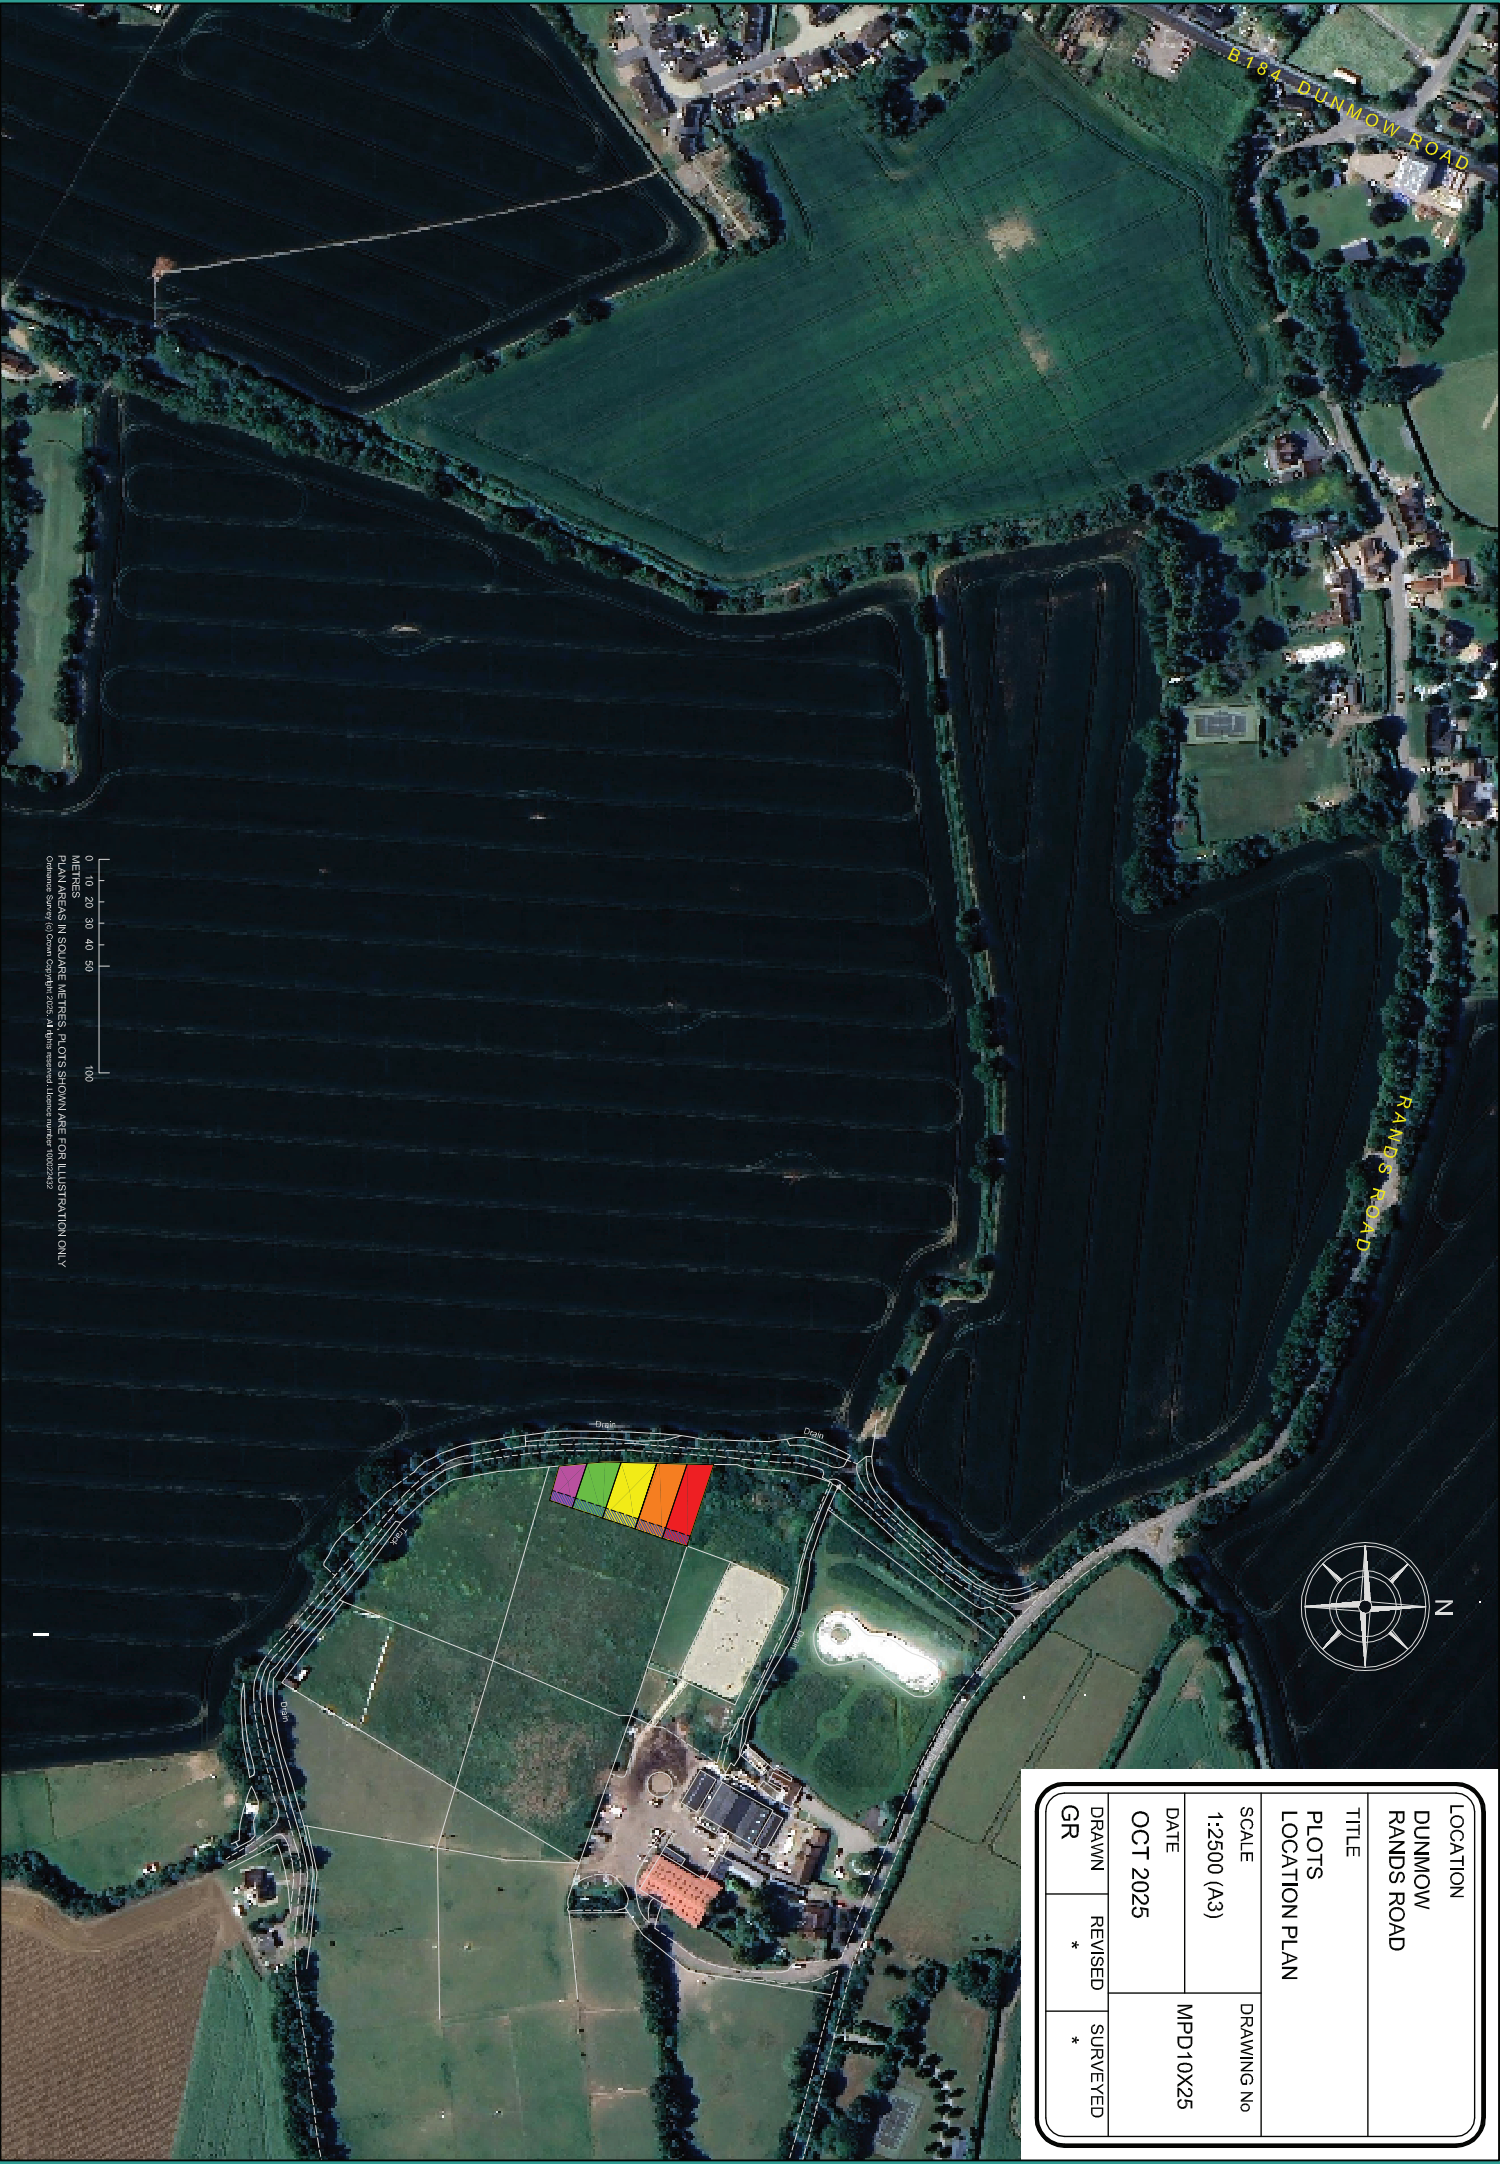

0 10 20 30 40 50 100
METRES

PLAN AREAS IN SQUARE METRES. PLOTS SHOWN ARE FOR ILLUSTRATION ONLY
Columbus Survey © Crown Copyright 2025. All rights reserved. Licence number 10022932


LOCATION DUNMOW RAMPS ROAD			TITLE PLOTS LOCATION PLAN		
SCALE 1:2500 (A3)		DRAWING No MPD10X25			
DATE OCT 2025					
DRAWN GR	REVISED *	SURVEYED *			









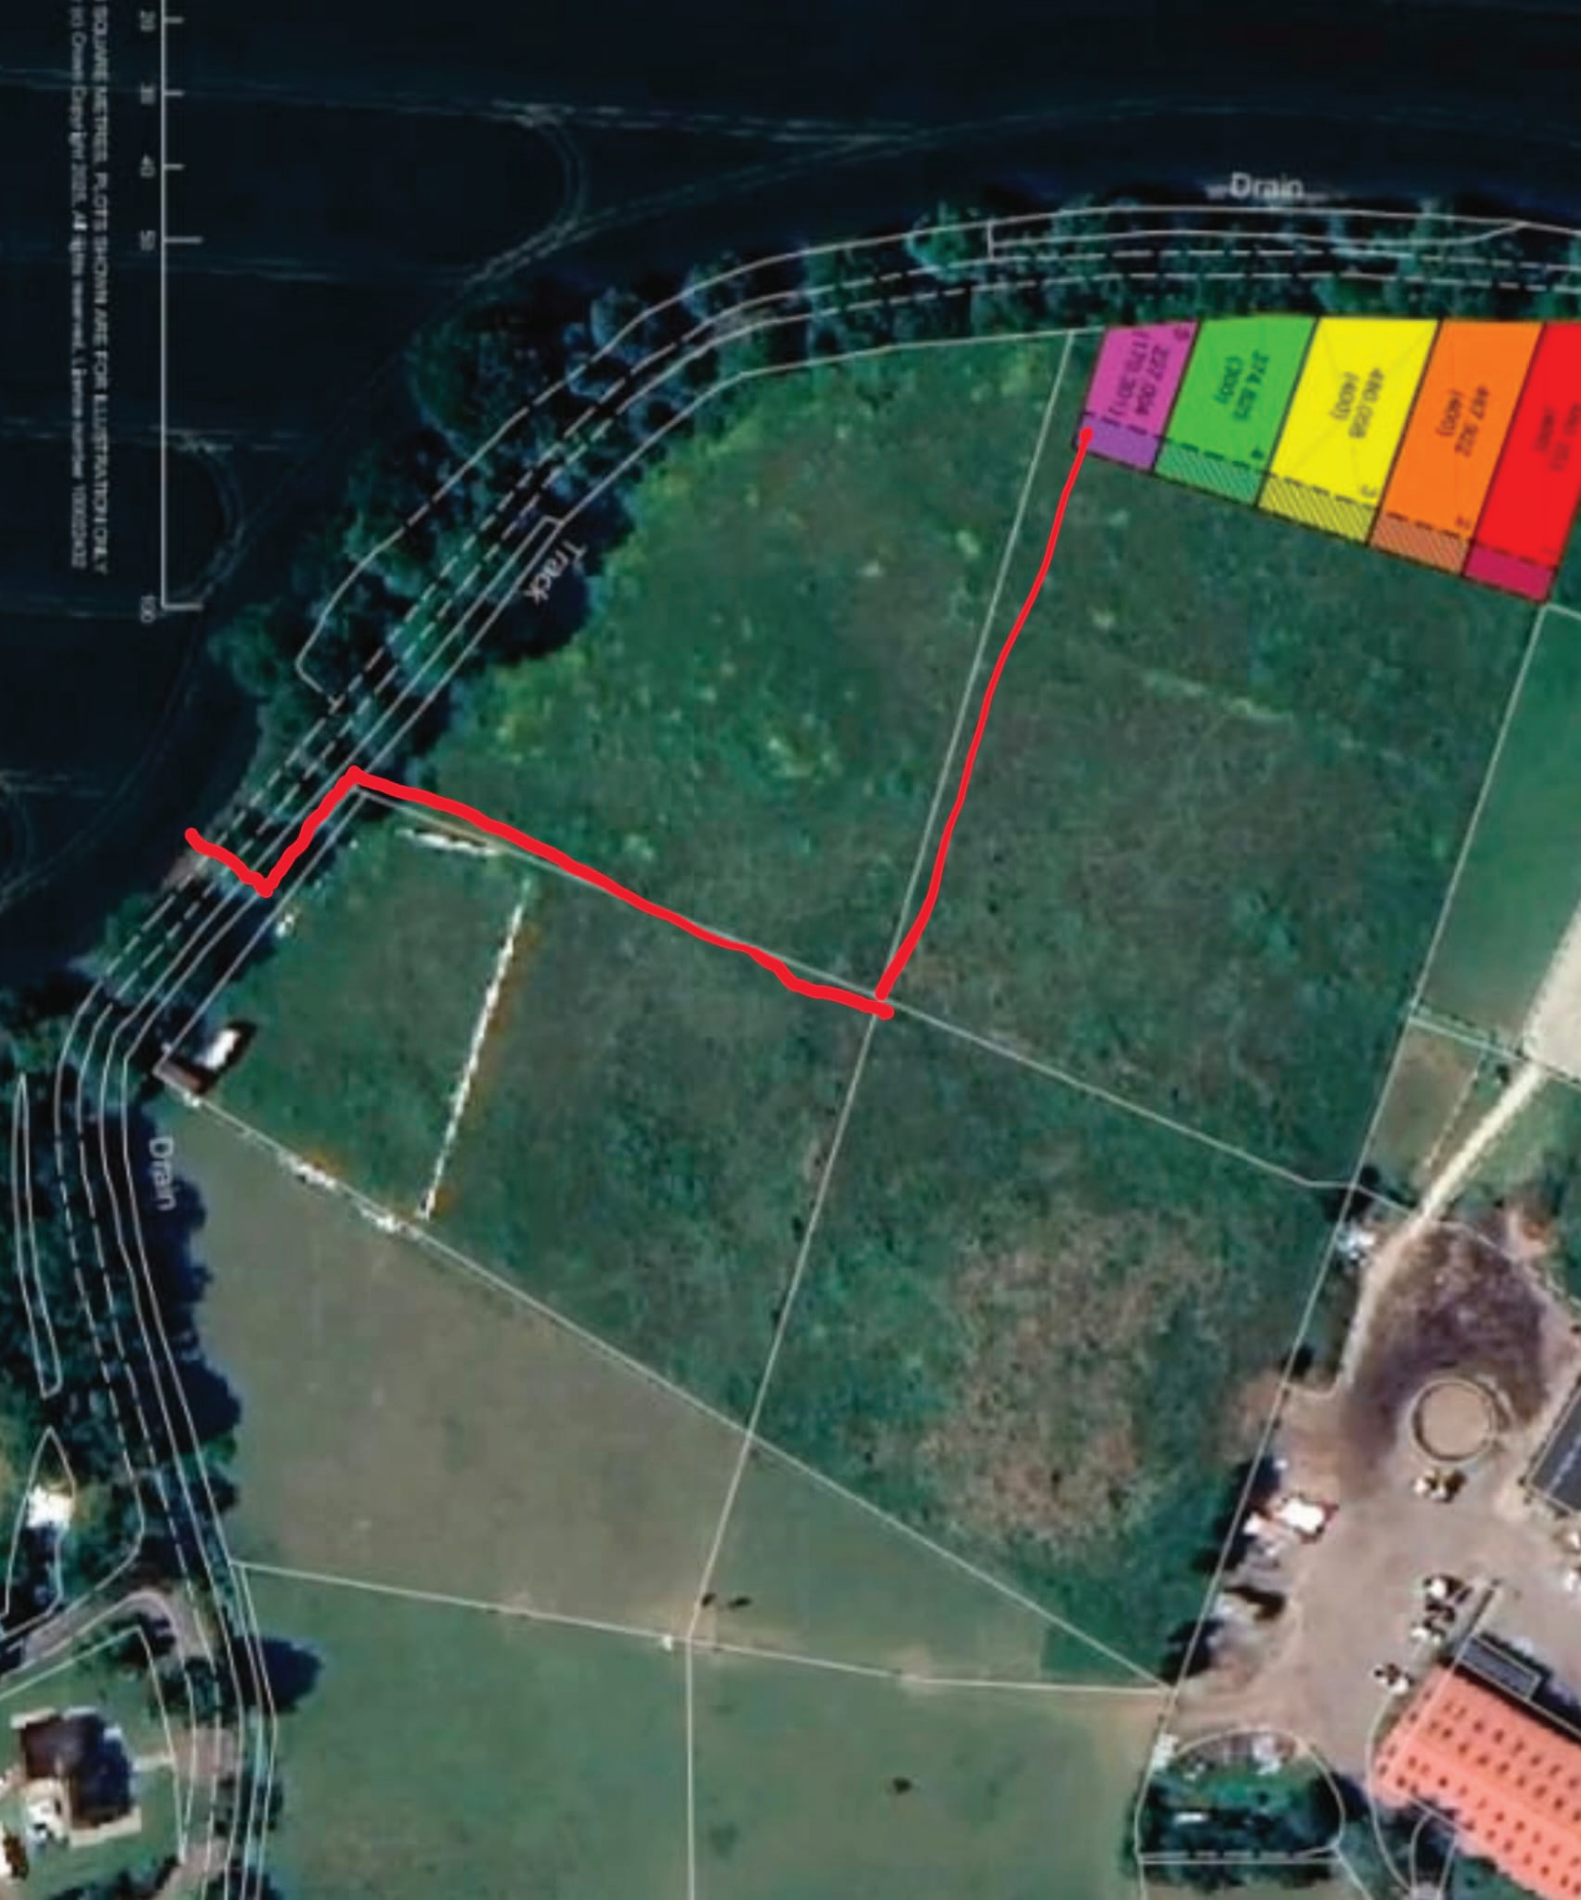

Drain

Track

Drain

SQUARE METERS, PLOTS SHOWN ARE FOR ILLUSTRATION ONLY.
All other measurements, please refer to the plan.

100

50

20